

THE PORT AUTHORITY
OF NEW YORK & NEW JERSEY



ORIGINAL SIGNED & SEALED BY
N.Y. P.E. (OR R.A.)

**Joseph R. Loring
& Associates, Inc.**
consulting engineers

One Pennsylvania Plaza
New York, New York 10001-2245
Tel: (212) 512-7400, Fax: (212) 512-7382

THE OFFICE OF
DAVID
ELLIOT
LEBOWITZ
P.C.
ARCHITECTS - PLANNERS
20 WEST 40TH STREET NEW YORK, NY 10018
TEL: (212) 693-1000 FAX: (212) 693-1000

**LESLIE E. ROBERTSON
ASSOCIATES, R.L.L.P.**
CONSULTING STRUCTURAL ENGINEERS
20 EAST 40TH STREET
NEW YORK, NY 10018-3899
TEL: (212) 693-0000 FAX: (212) 693-0000

I HEREBY CERTIFY THAT THIS IS A TRUE AND CORRECT
COPY OF ONE OF THE CONTRACT DRAWINGS CON-
STITUTING A PART OF CONTRACT NO. **WTC-945.071**
IN THE FORM IN WHICH SAID DRAWINGS EXISTED AT
THE TIME THIS SAID CONTRACT WAS EXECUTED BY
THE PARTIES.
DATE 11/16/99 Sullivan A. DeLeon
DATE 4/10/98 J.R. Loring
SPECIAL WRITER
ENGINEER OF DESIGN

No.	Date	Revision	Approved
1	12/12/97	GENERAL REVISIONS	
2	11/17/97	ISSUED FOR BID	


Engineering Department
Design Divisions
The World Trade Center

STANDBY POWER
5 WORLD TRADE CENTER


ARCHITECTURAL
5WTC PRIMARY
FEEDERS - PLAN
SECTION & DETAILS

This drawing subject to conditions in contract.
All inventions, ideas, designs and methods
herein are reserved to Port Authority and
may not be used without its written consent.


C.B. M.D.
Designed by Drawn by J.R.L. Job No.
Date 11/17/97 Scale AS SHOWN
Contract Number Drawing Number
WTC-945.071 A4-01

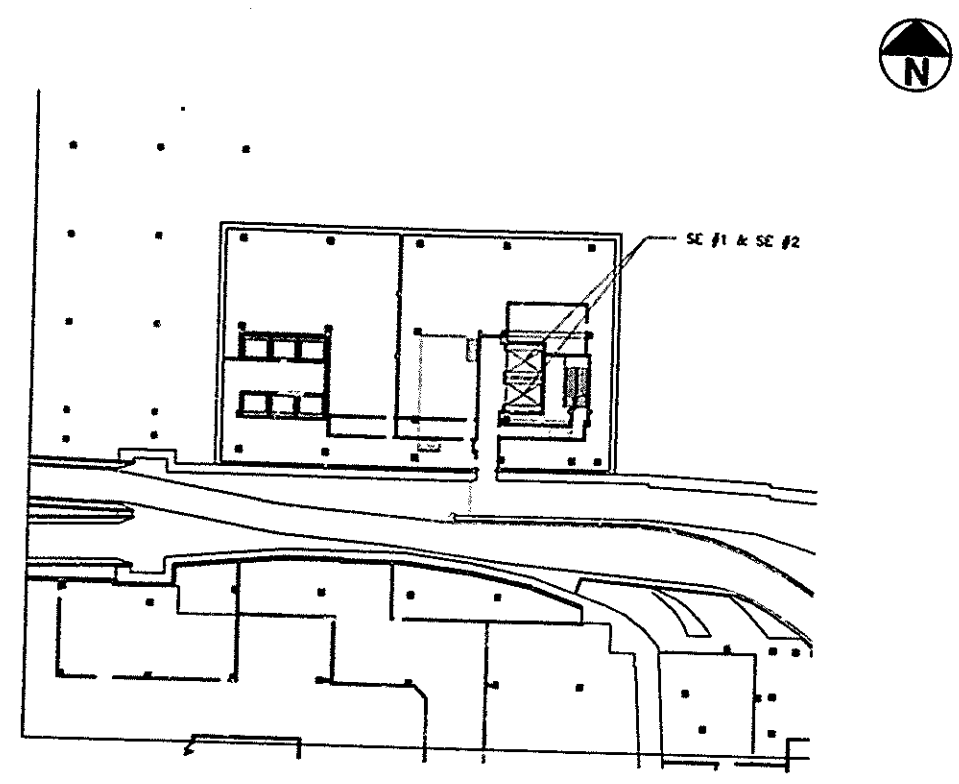


1 KEY PLAN
0 10 20 30 40

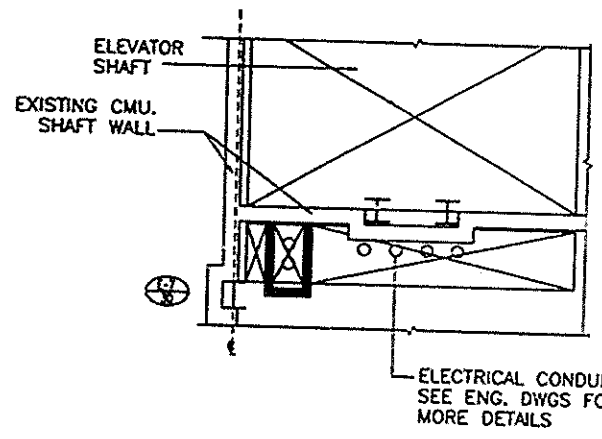


2 PART. PLAN
REF. EL. 299'-0" THRU 310'-0"
0 2 4 6 8 10

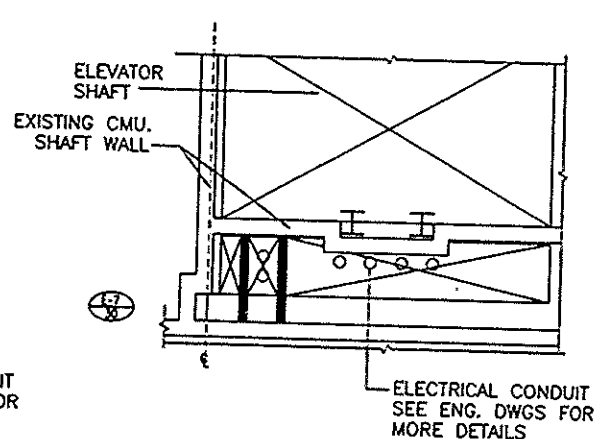


3 PART. PLAN
REF. 310'-0" THRU 321'-0"
0 2 4 6 8 10

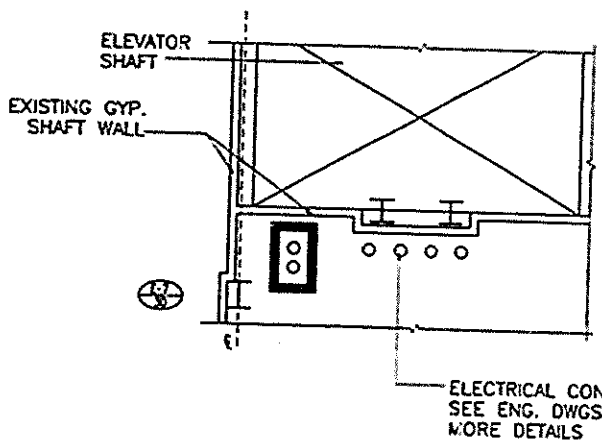


4 PART. PLAN
REF. 322'-0" THRU 333'-0"
0 2 4 6 8 10

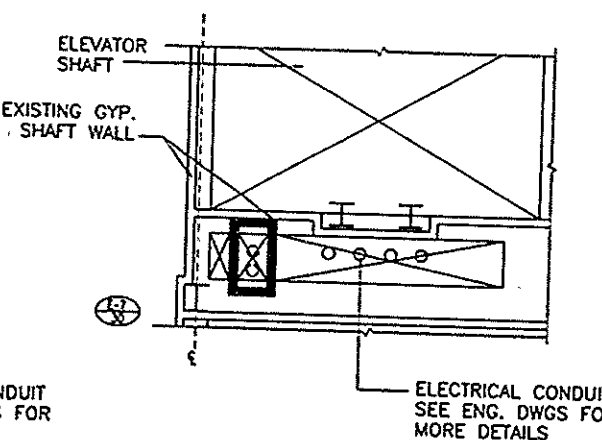


5 PART. PLAN
REF. EL. 347' THRU 423'-8"
0 2 4 6 8 10

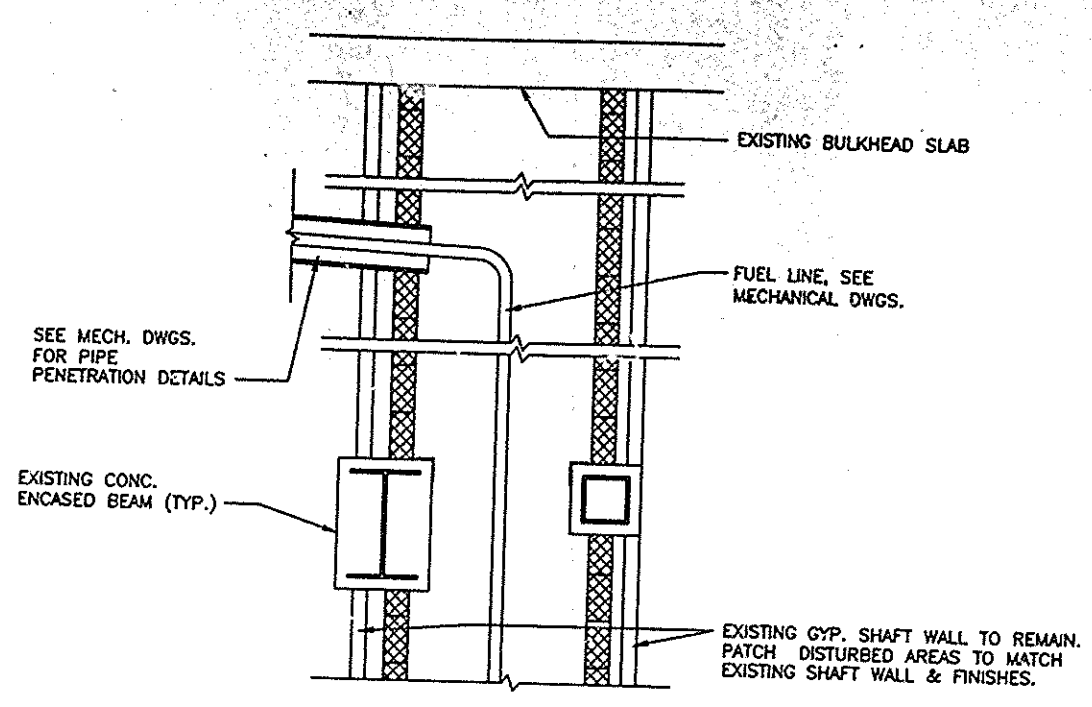

6 SECTION
0 1 2 3 4 5 6 7 8 9 10

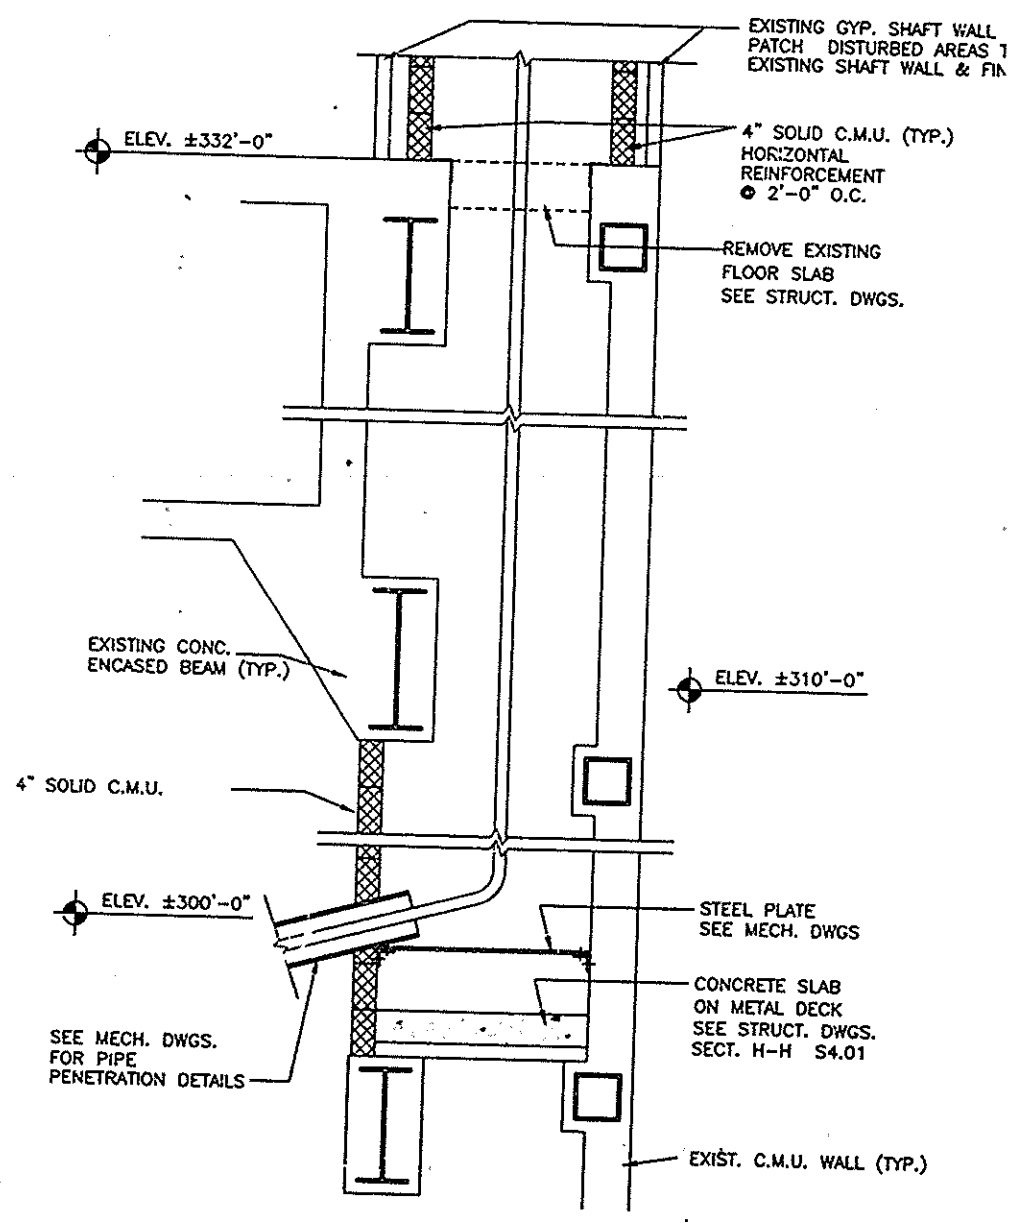

7 SECTION
0 1 2 3 4 5 6 7 8 9 10

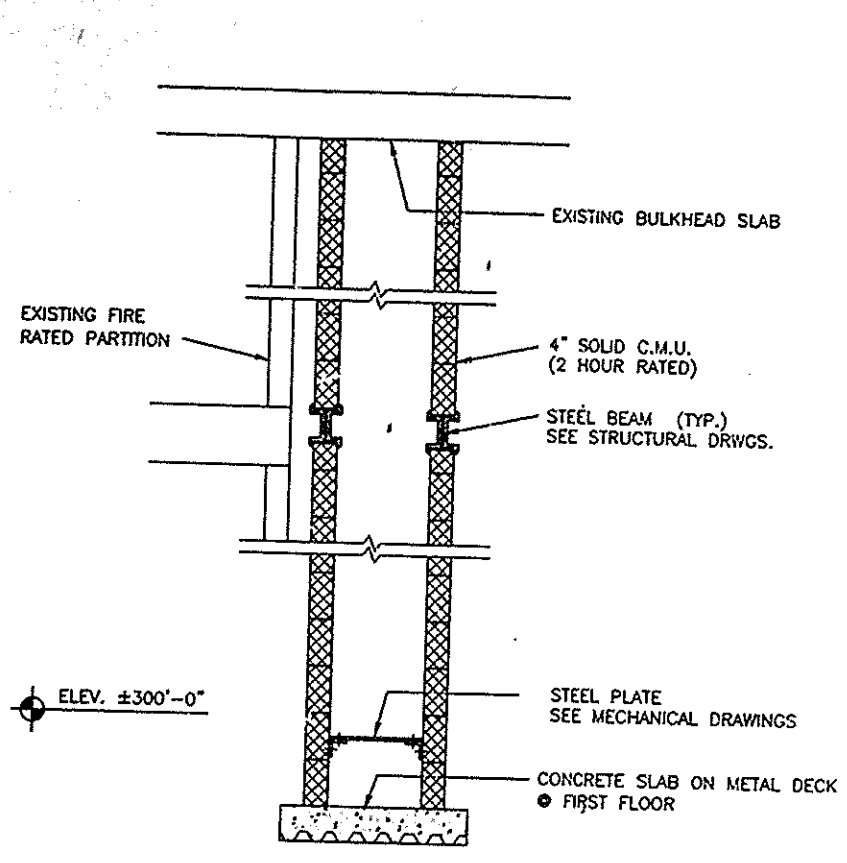

8 SECTION
0 1 2 3 4 5 6 7 8 9 10

